Vectorworks Educational Version

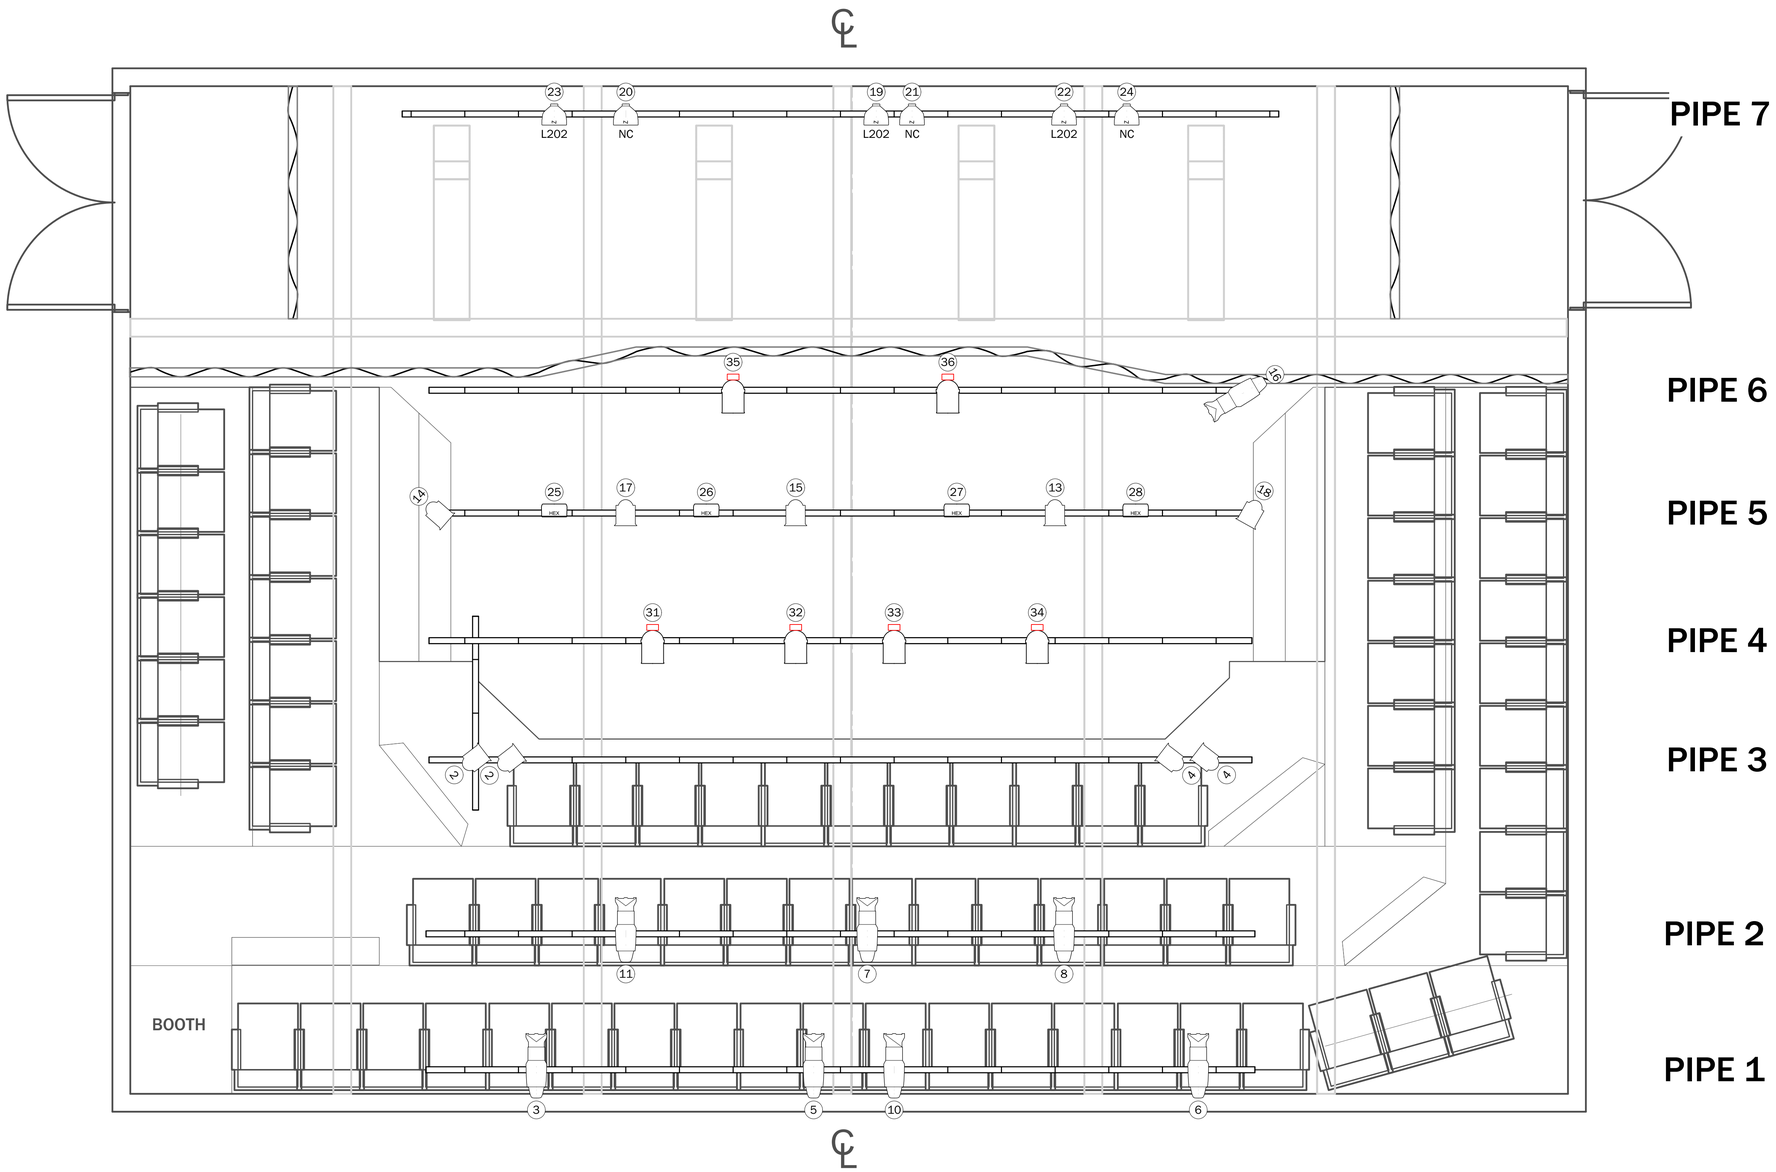

KEY

- ADJ 64B LED Pro
- Altman 6in Fres
- Blizzard Lighting LB-Par Hex
- ETC Source4 50deg
- ETC Source4 PARNel
- ETC Source4 26deg

LEGEND

This drawing represents visual concepts and construction suggestions only. It does not replace the knowledge and advice of a licensed structural engineer. The designer is unqualified to determine the structural or electrical appropriateness of this design, and will not assume responsibility for improper engineering, construction, handling, or use. All materials and construction must comply with the most stringent applicable federal and local fire, safety, energy, and environmental codes.

VER	REVISION	DATE

ZEPHYR THEATRE

Main Stage

DIRECTOR: Director
SET DESIGNER: Set Designer
COSTUME DESIGNER: Costume Designer
SOUND DESIGNER: Sound Designer
LIGHTING DESIGNER: Lighting Designer
MASTER ELECTRICIAN: Master Electrician

REP PLOT

SCALE: 1/2" = 1'-0"
DATE: 6/28/2022
DRAWN: HLK

1 of 1

Vectorworks Educational Version